

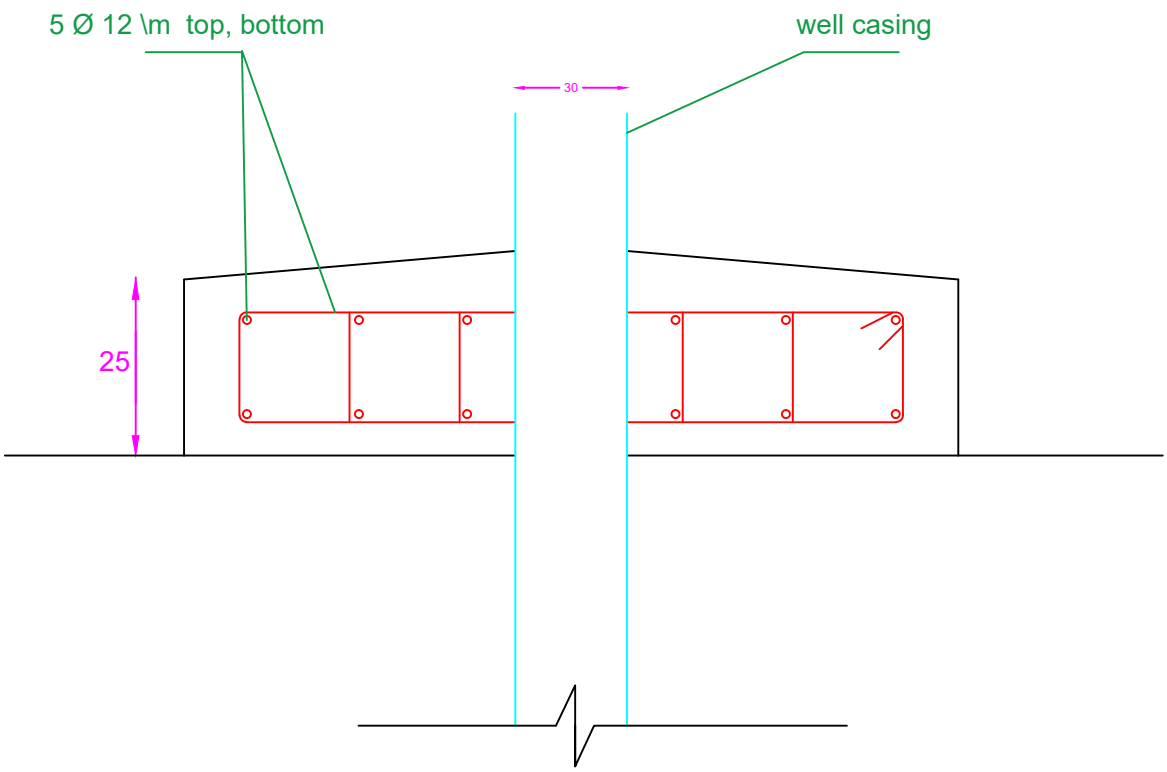


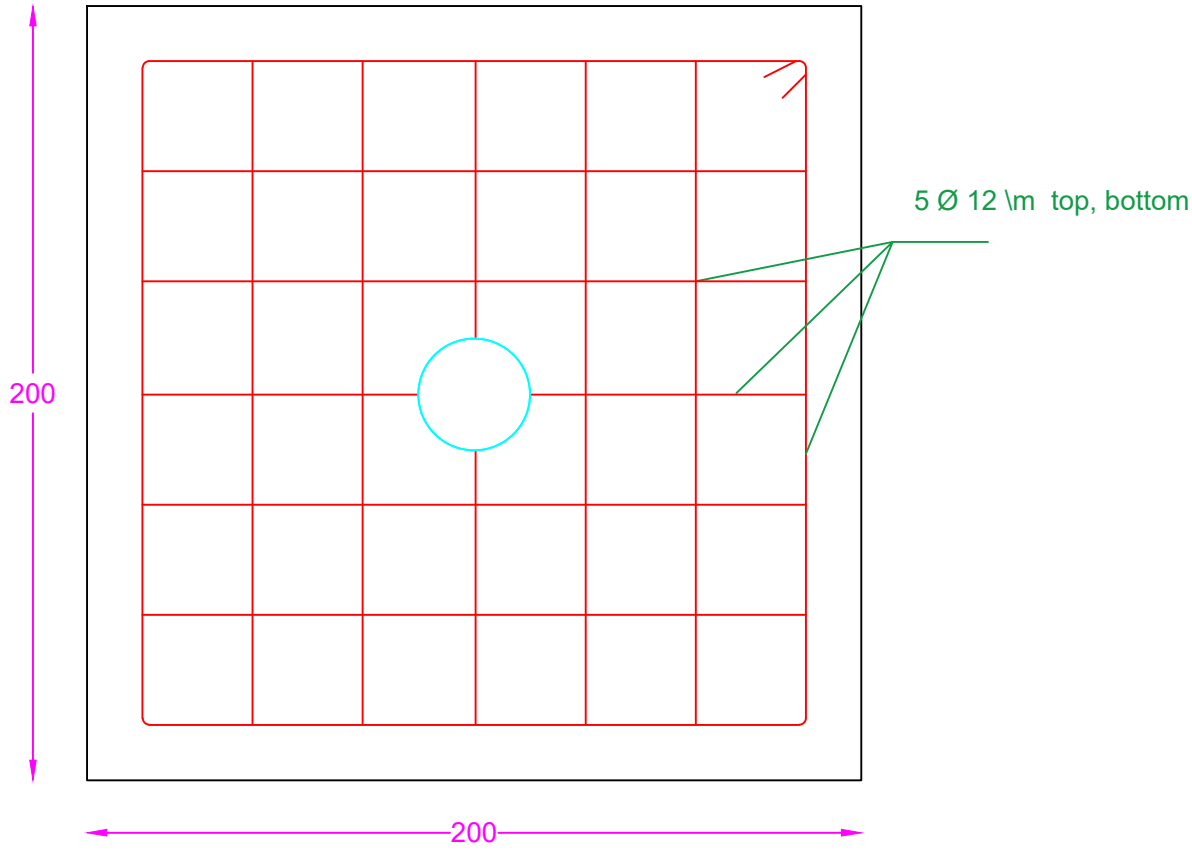


Section of wellhead slab


Reinforcement details

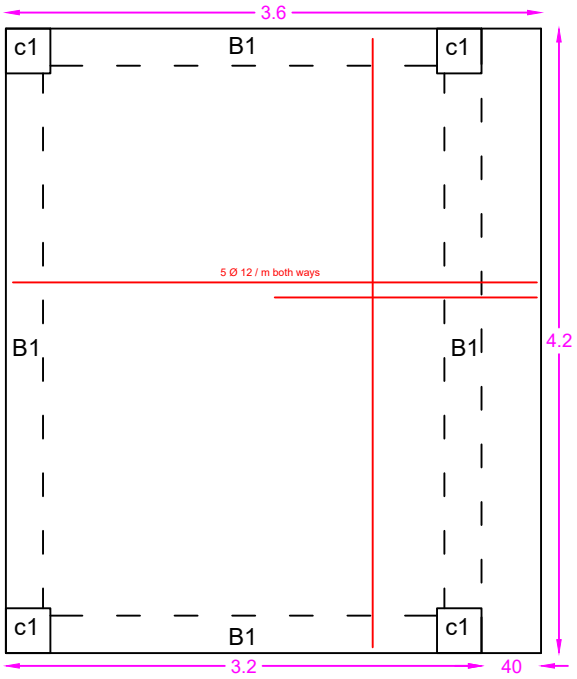


Layout and reinforcement of roof slab

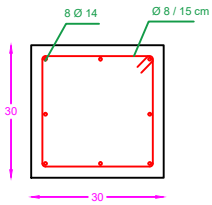


Section of column C1

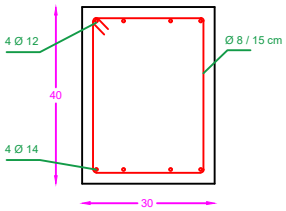


Section of beam B1

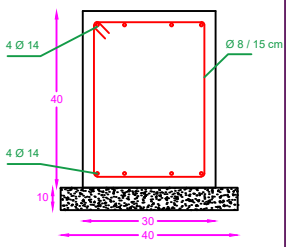


Section of ground beam GB

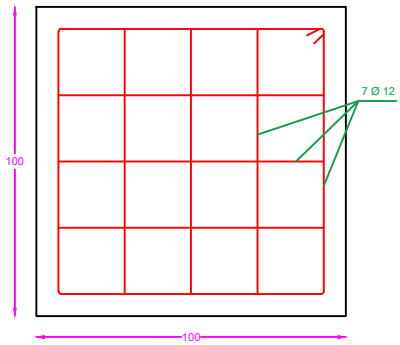


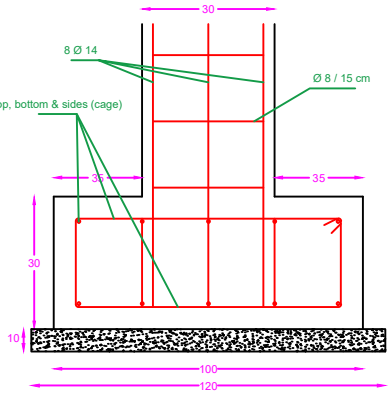

Section of column foundation


Reinforcement details

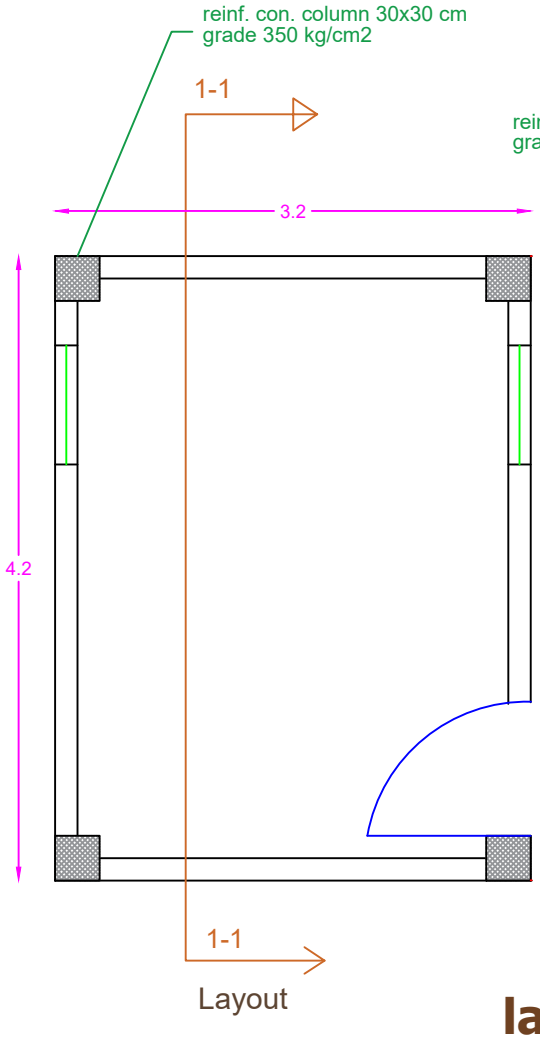

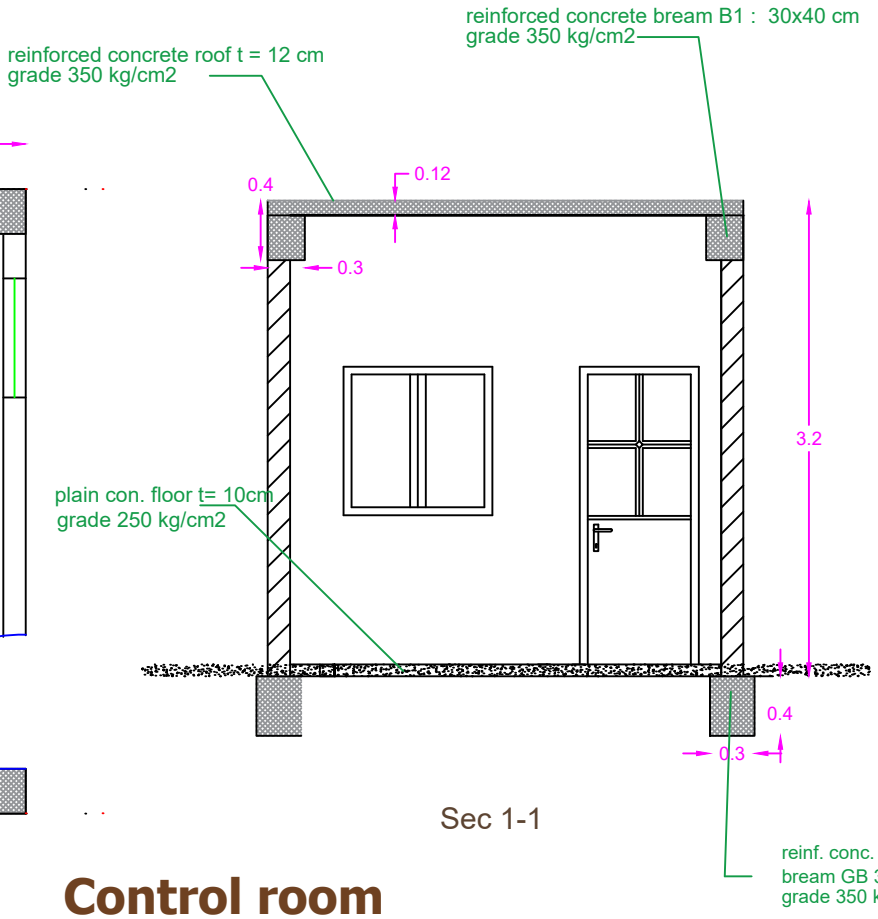


Sec 1-1


Control room layout and section

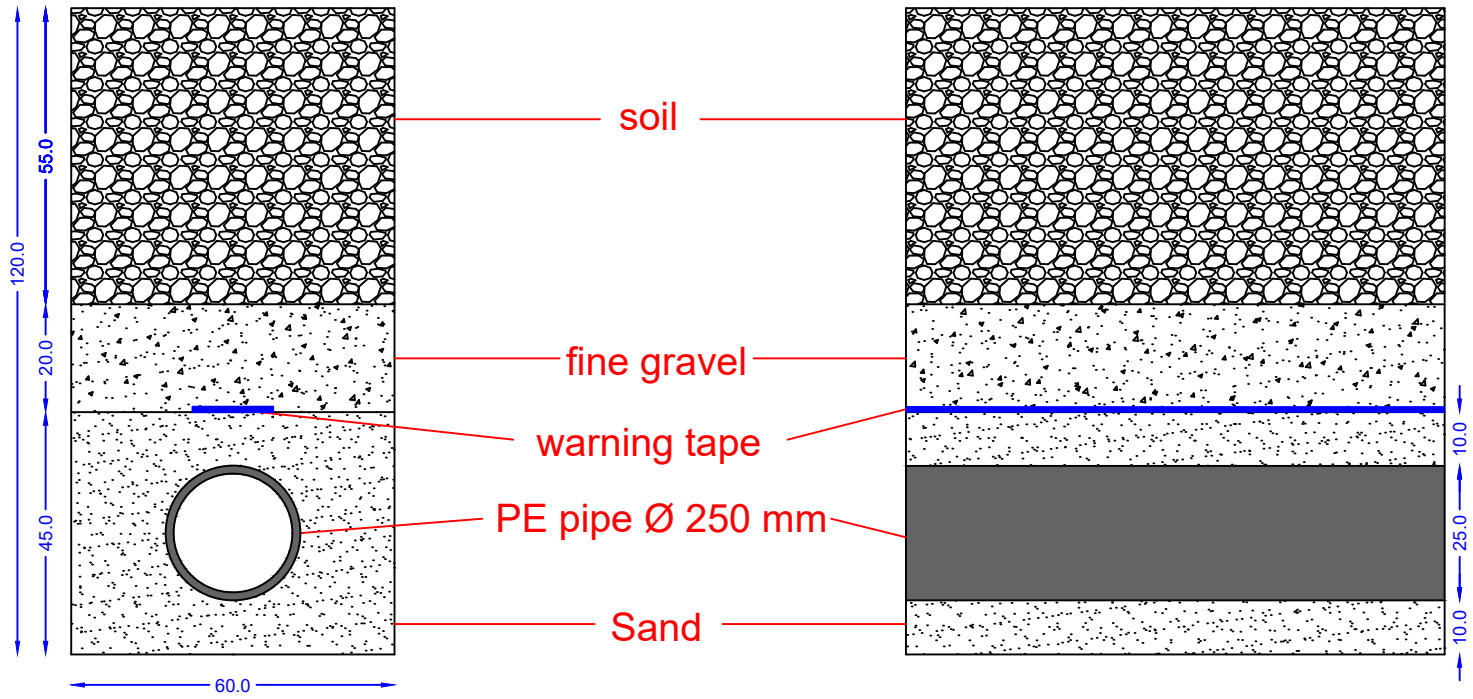


Section for pipe Ø 250 mm

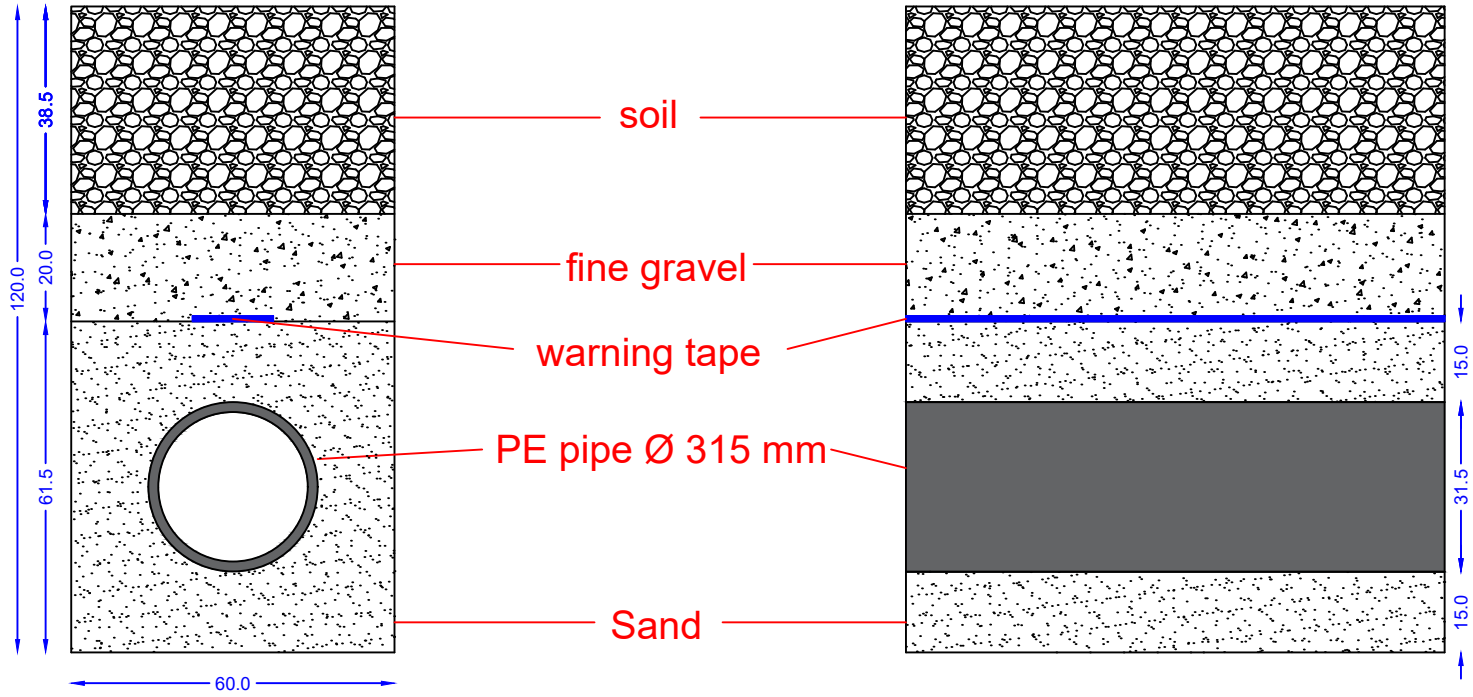


Section for pipe Ø 315 mm

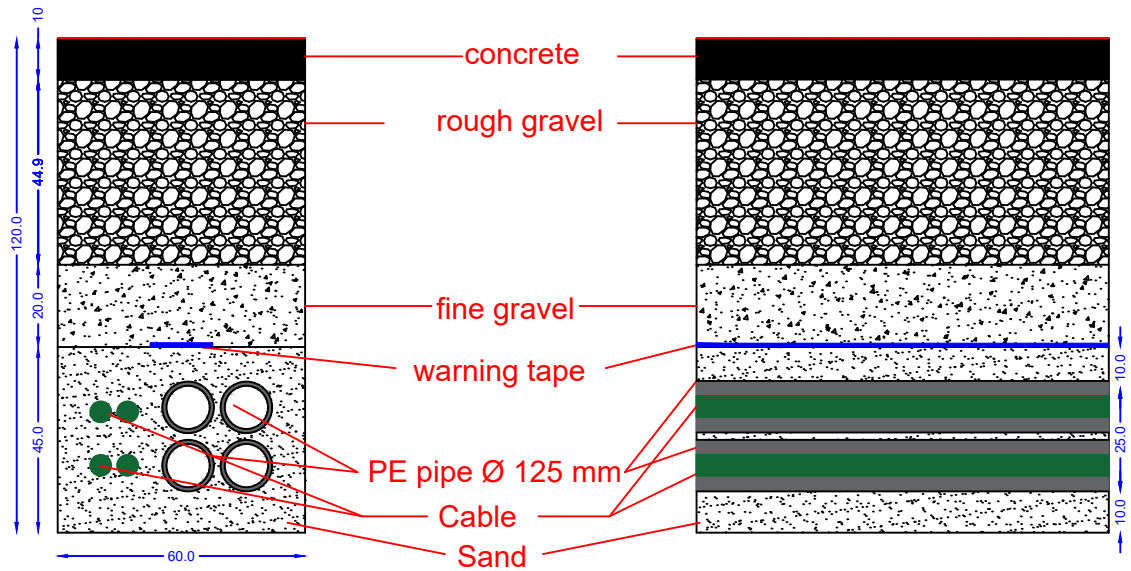

Section for 4 Pipes Ø 125 mm and 4 cables

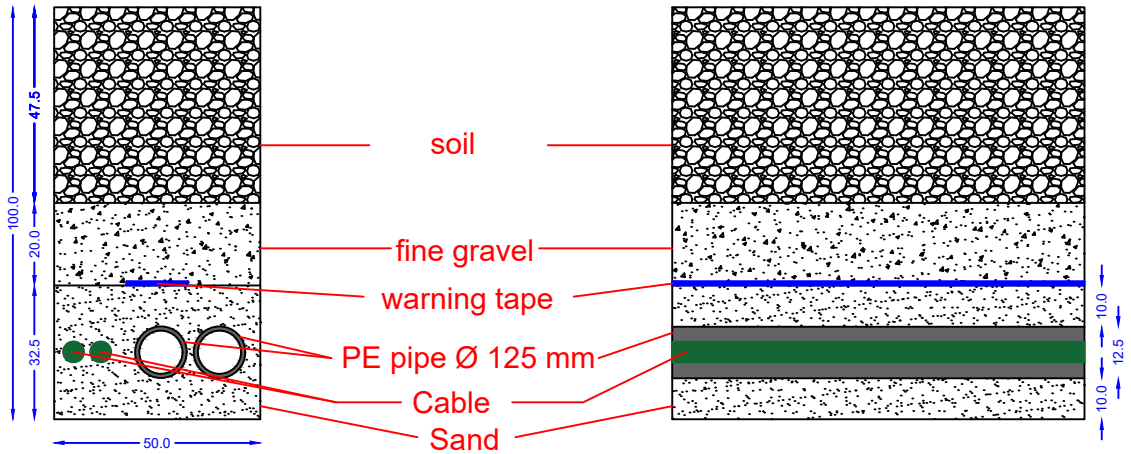

Section for 2 Pipes Ø 125 mm and 2 cables

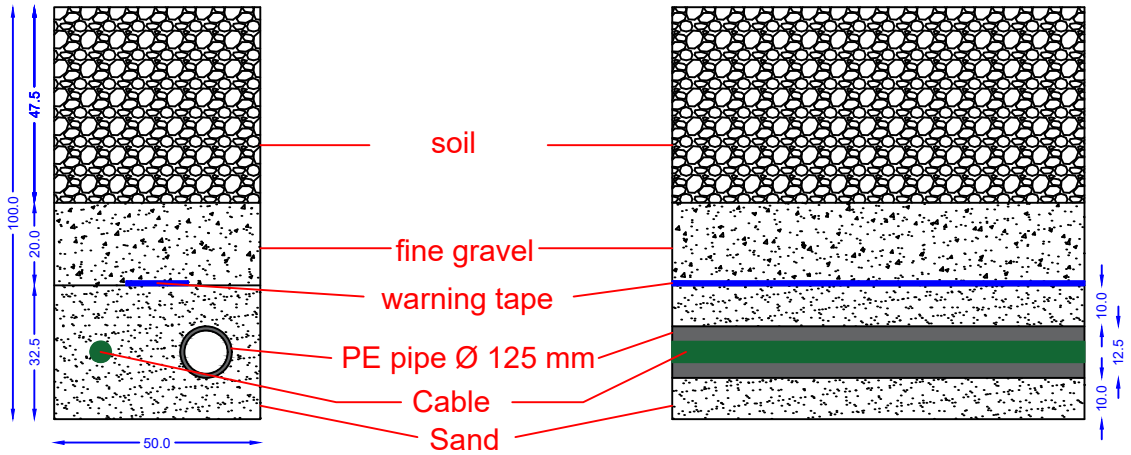

Section for pipe Ø 125 mm and cable