

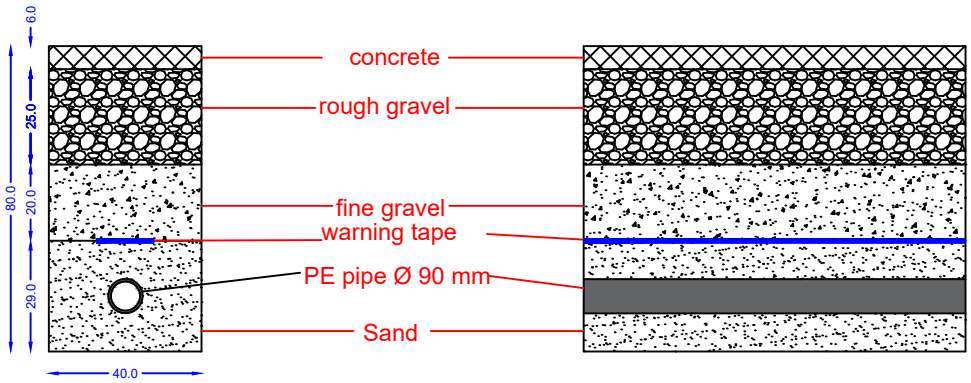



Section for pipe Ø 90 mm with concrete cover

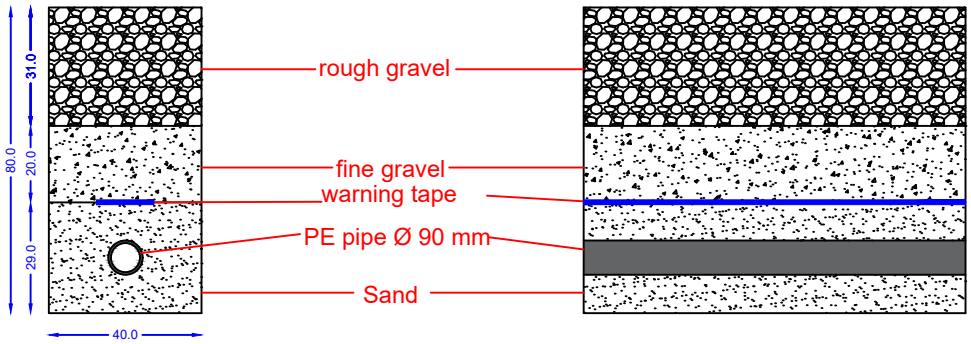


Section for pipe Ø 90 mm with gravel backfill

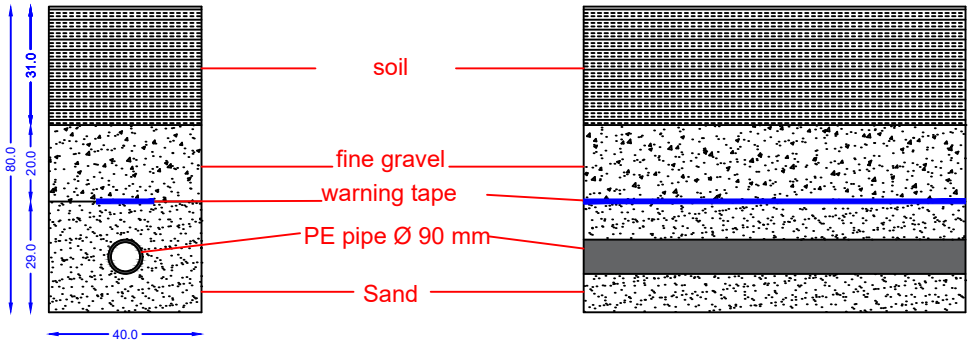


Section for pipe Ø 90 mm with soil backfill

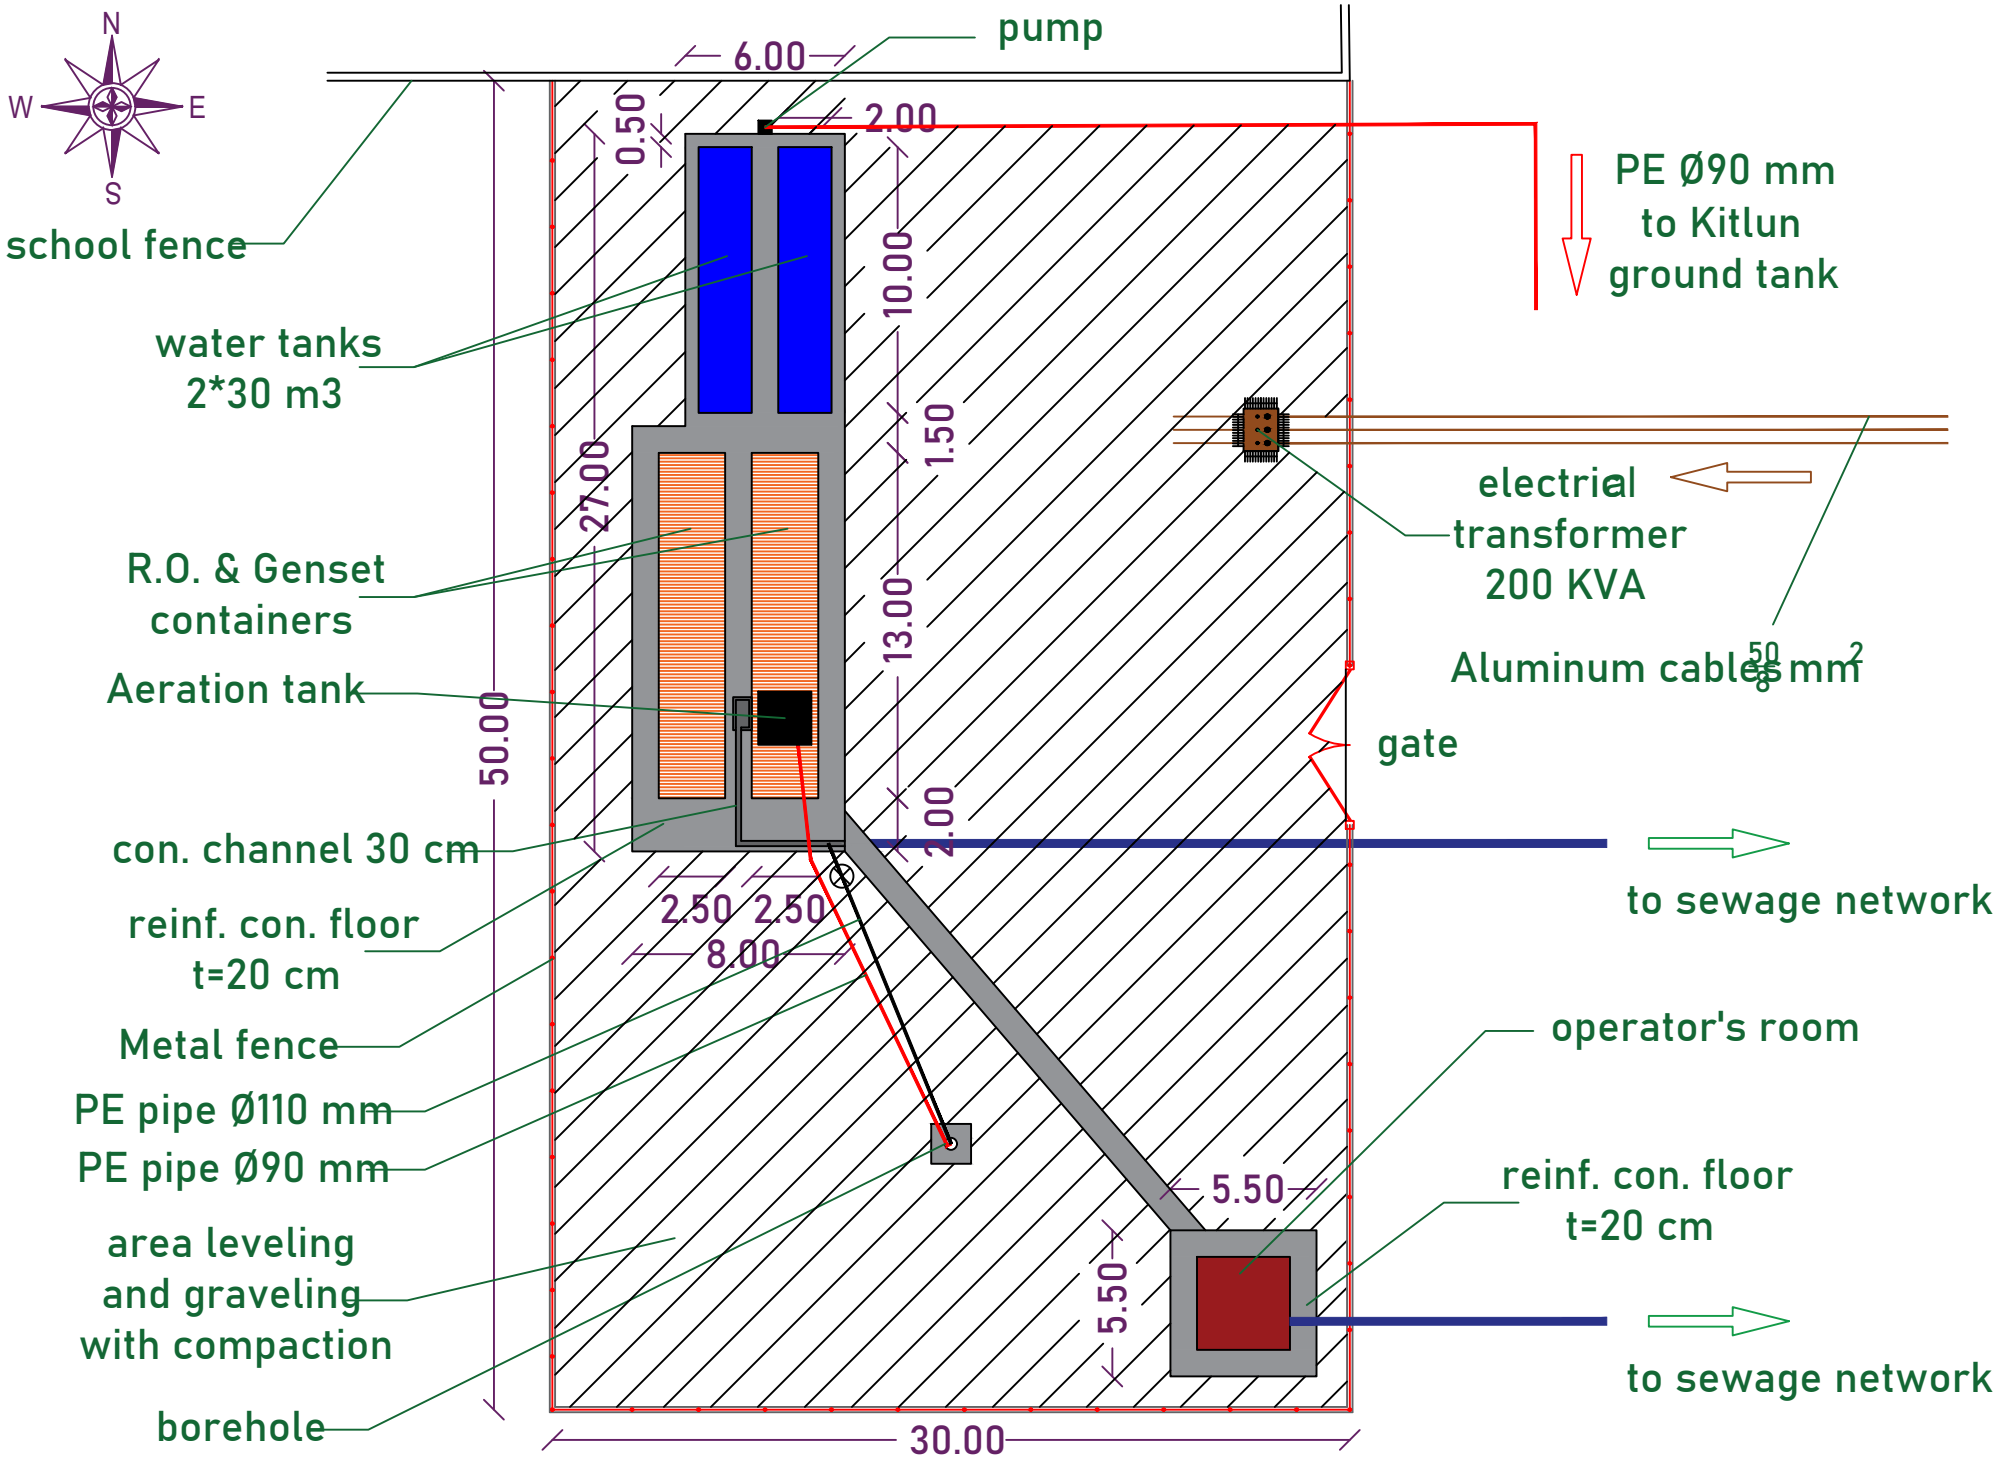


Layout of Kitlun water station

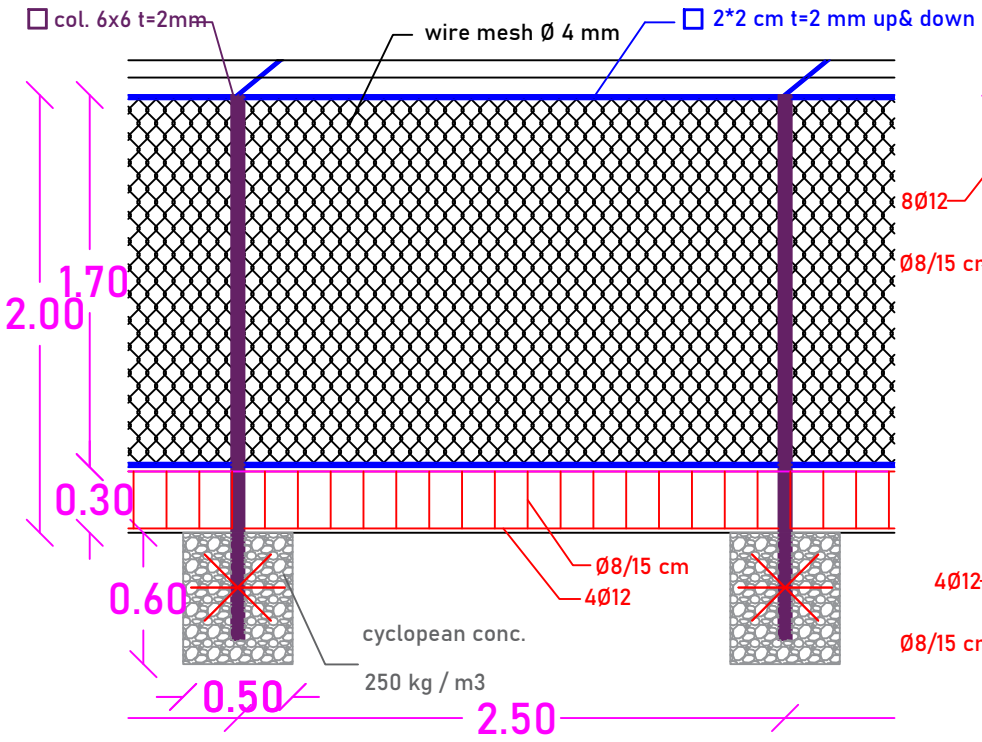


Fence details

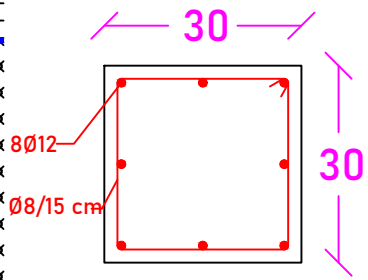


column

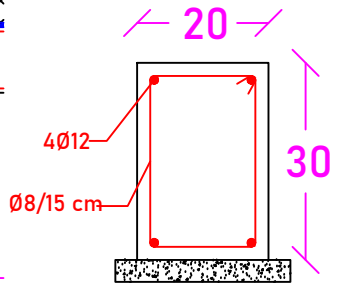


ground beam

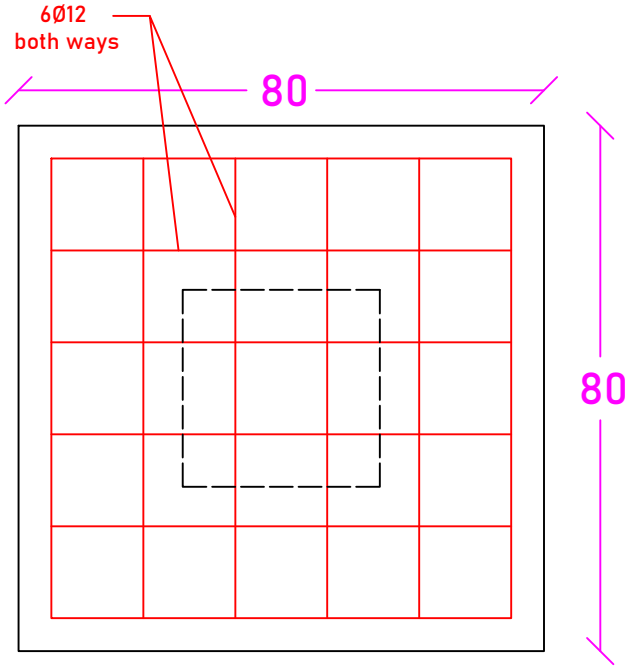


column foundation

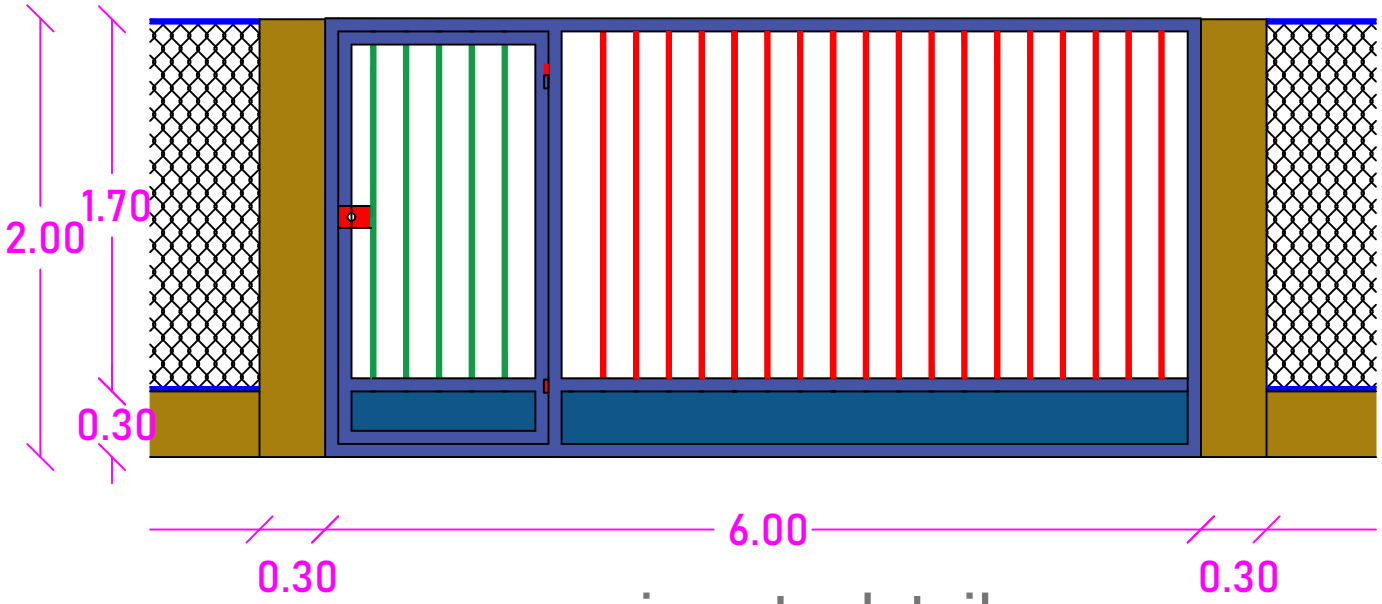

main gate details

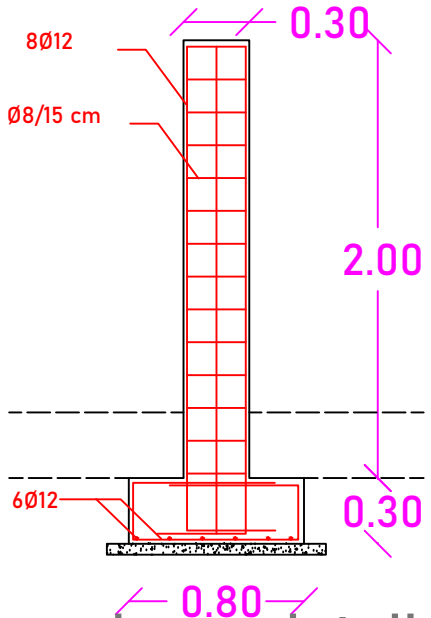

column details

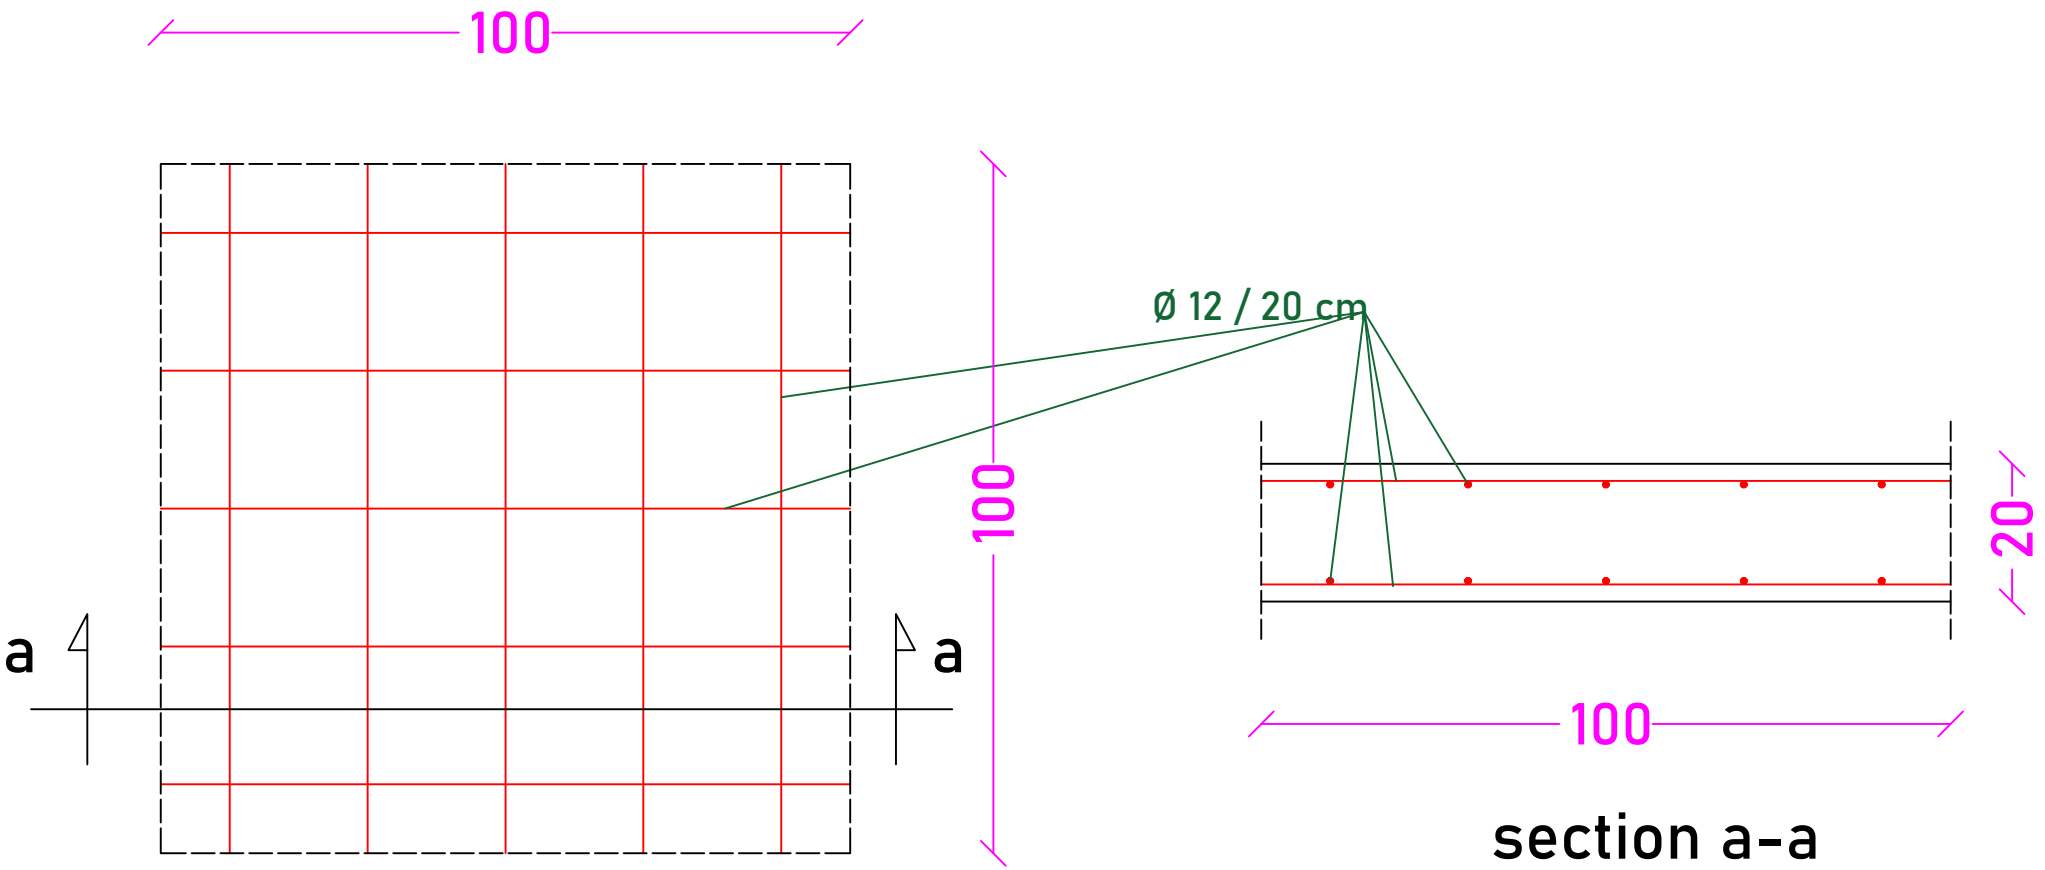

reinforcement details of concrete slab